


INDIANA: N & W 2 B. M.

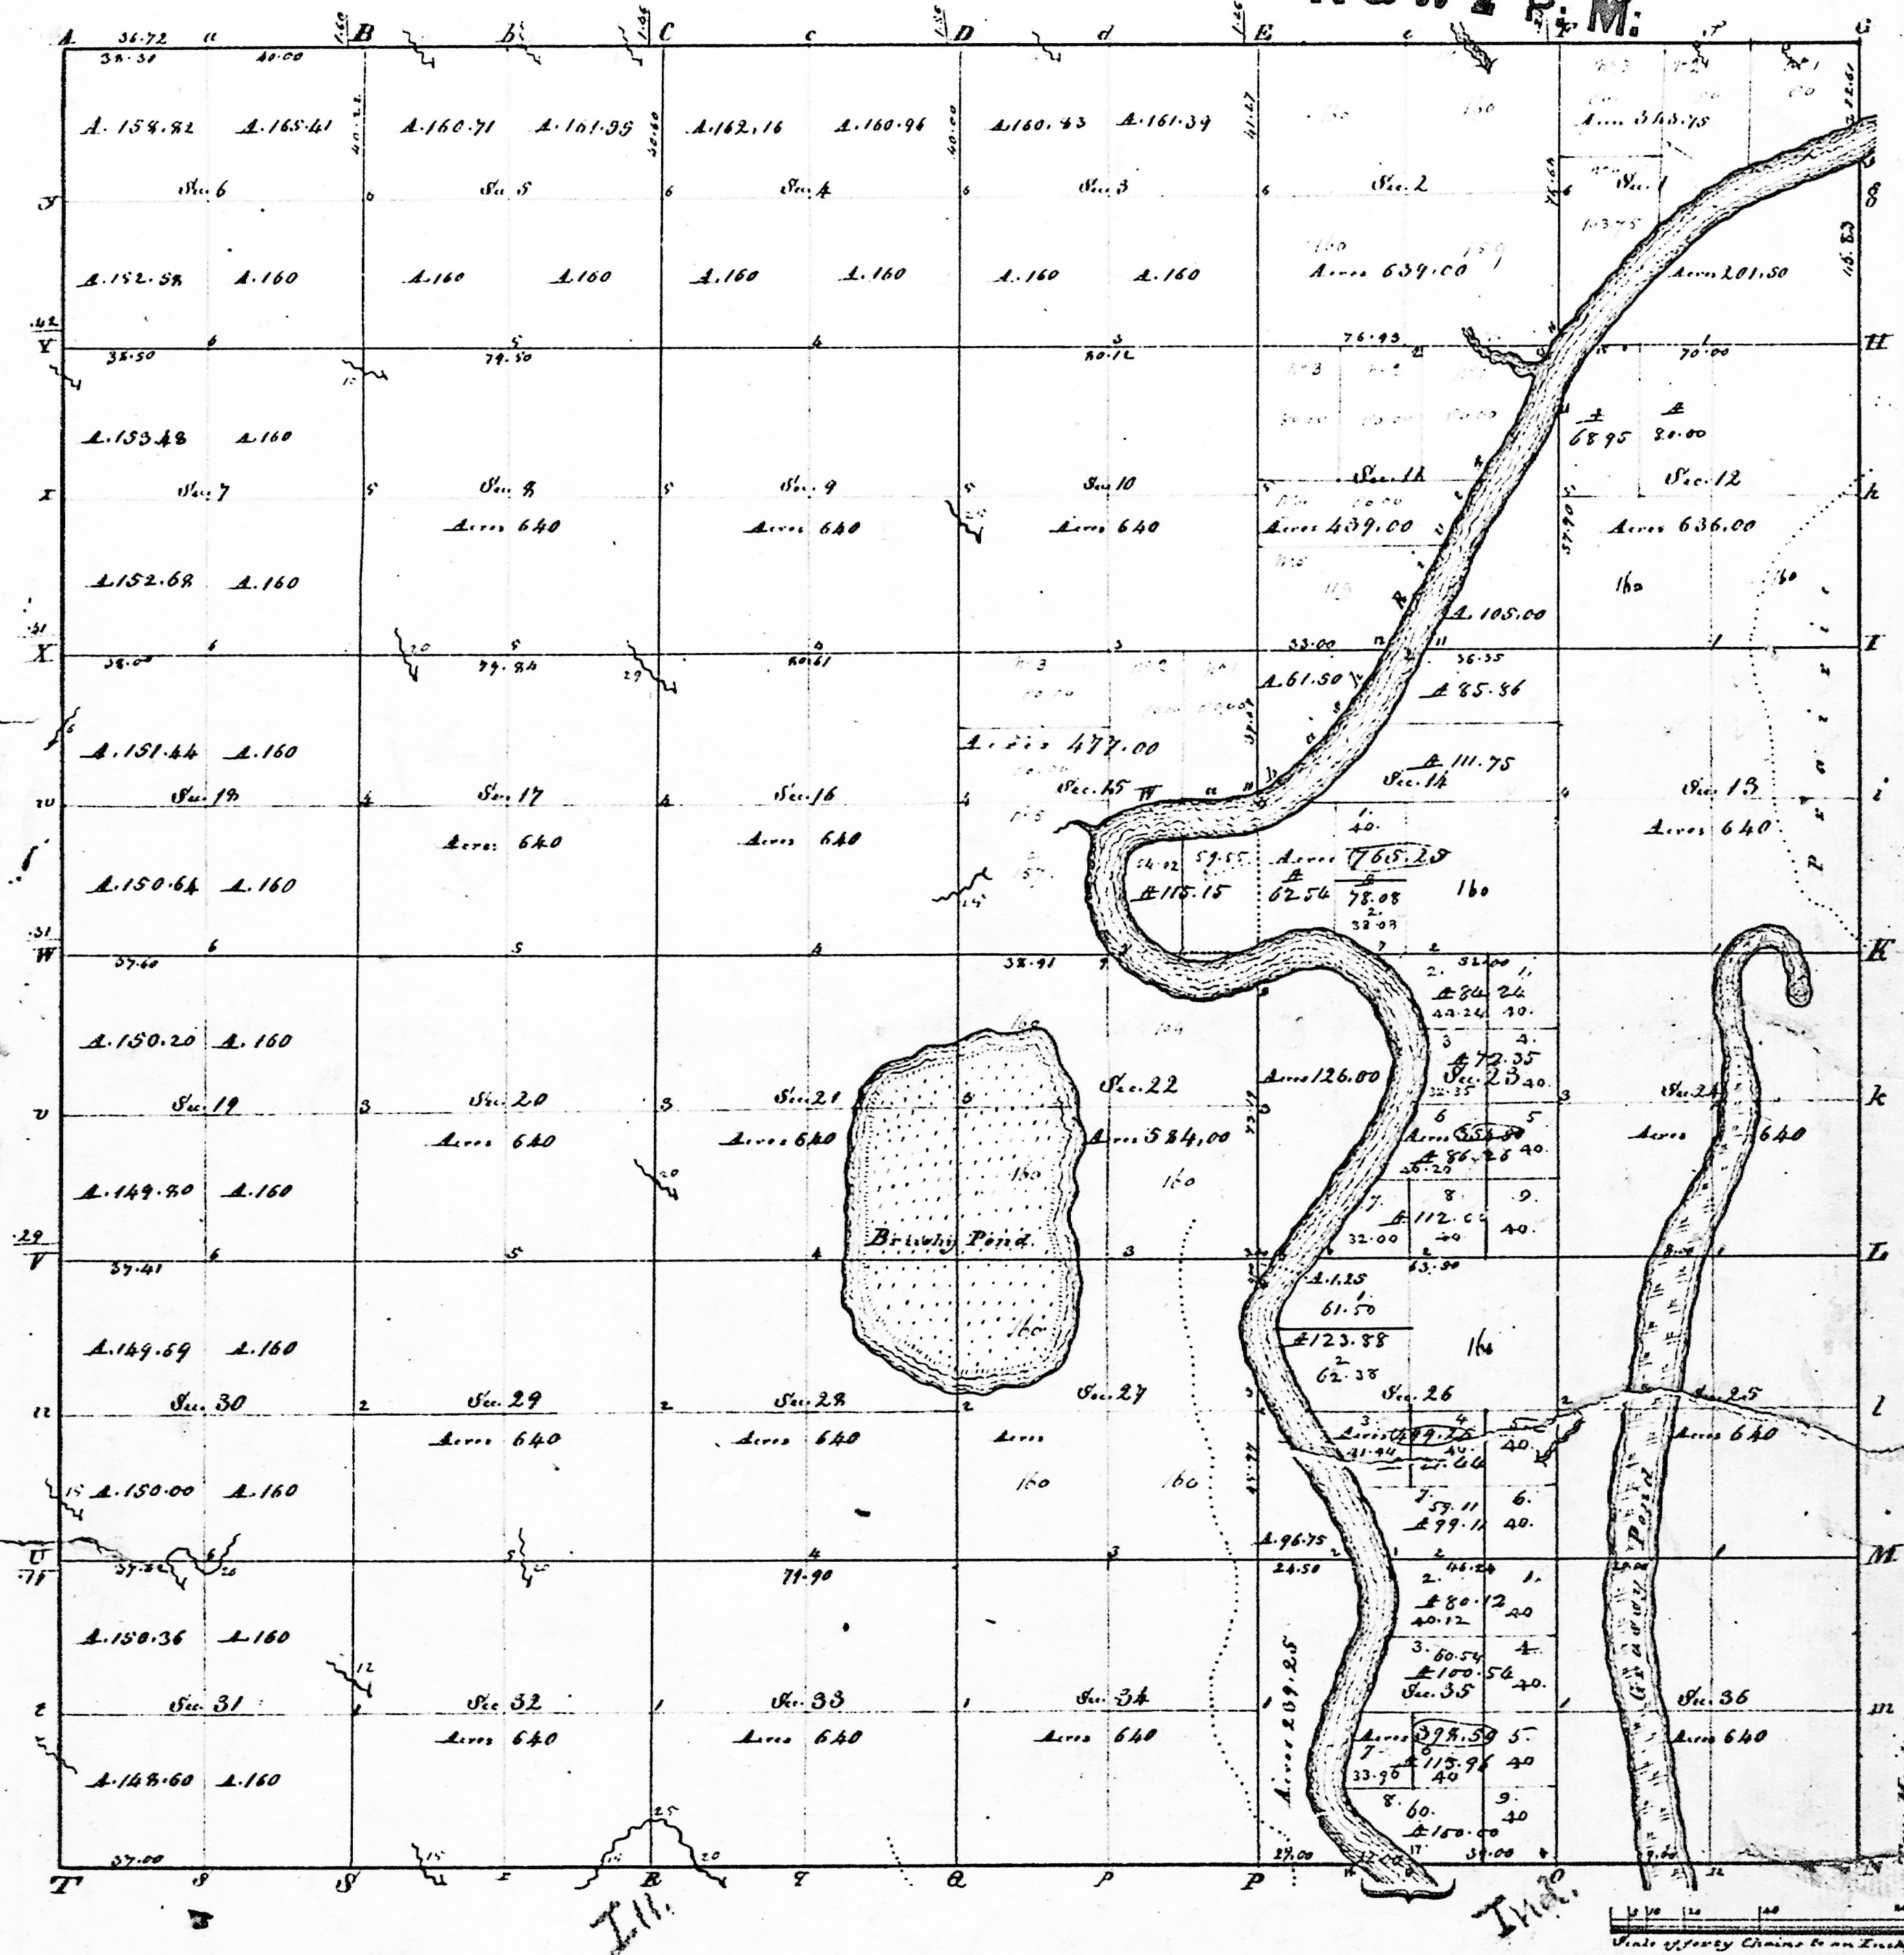

Township N°X North, Range N°XI West of 2° Meridian. Surveyed by Arthur Henric 1816

IND

Description of the Soil on the interior Sectional lines.

Section	Quality &c.	Section	Quality &c.	Section	Quality &c.
35.36	Land very rich soil - Timber Oak & Hickory	33.34	Land - Timber Oak & Hickory	31.32	Land rolling & brushy - Timber Oak & Hickory
25.36	Same	27.34	Same	29.32	Same
25.26	Same	27.28	Same	29.30	Same
24.26	Same	22.27	Same	29.29	Same
23.24	Same	21.22	Same	19.29	Same
13.24	Same	15.16	Land rolling thin soil - Timber Oak & Hickory	17.29	Same
17.14	Same	10.15	Same	17.18	Same
12.13	Same	9.10	Same	8.17	Same
11.13	Same	3.10	Same	7.18	Same
1.12	Same	3.4	Same	5.8	Same
1.2	Same	32.33	Land rolling thin soil - Timber Oak & Hickory	5.6	Same
34.35	Land rich rich soil	28.33	Same	6.7	Same
26.35	Same	23.20	Same	7.18	Same
26.24	Same	21.28	Same	18.19	Same
23.20	Same	20.21	Same	19.30	Land rich - Timber Oak & Hickory
23.23	Same	16.21	Same	30.31	Same
23.24	Same	16.17	Same		
14.15	Same	9.16	Same		
11.14	Same	8.9	Land very brushy - Timber Oak & Hickory		
12.11	Land soil very brushy - Timber Oak & Hickory	4.9	Same		
2.11	Same	4.5	Same		
2.3	Same				


For plat of resurvey see
plat book No. 16 - A, Ill.

Township No. 10 North, Range No. 11 West of 2nd Meridian Interior Section Corners described Interior Quarter Section Corners Continued

Posts	Draining trees	Inches	Courses	Dist.	Quality of the Soil	Corners of Section	Draining trees	Inches	Courses	Dist.	From & to	Draining trees	Inches	Courses	Dist.
A	W. Oak	19	N 72 W	73		15. 26. 35. 36	Box Elder	6	S 7 E	12					
a	do	19	N 71 W	71			Hickory	6	N 83 W	23		I to X	1 Elm		East 33
B	W. Oak	13	N 43 W	24		13. 26. 35. 36	W. Oak	20	N 67 W	70					
b	Hickory	18	S 6 E	52			Hickory	6	S 41 E	35					
C	Hickory	15	S 1 E	40		13. 14. 23. 24	Hickory	20	S 69 E	17					
c	do	15	S 51 W	27			do	12	S 25 E	27					
D	W. Oak	20	N 24 W	36		11. 12. 13. 14	Hickory	12	S 67 E	21					
d	B. Oak	3	N 39 E	17			do	15	N 58 W	28					
E	Sugar	18	S 17 E	34		1. 2. 11. 12	in the river								
e	do	18	S 17 E	34		26. 27. 34. 35	Hickory	12	N 44 W	19					
F	Elm	18	S 2 E	30		22. 23. 26. 27	Heamlock	4	N 30 E	30					
f	Hickory	10	N 2 W	9			do	5	N 46 W	34					
G	Sugar	9	S 12 W	3			do	30	South	75					
g	Walnut	12	S 44 W	26											
h	Elm	10	S 73 W	7											
h	do	24	S 64 E	52											
I	Locust	18	S 80 E	44											
i	Post in prairie														
i	Post in prairie														
K	Elm	12	S 8 W	27											
k	do	12	N 13 E	7											
k	Elm	38	S 69 W	5											
l	Hickory	11	N 24 E	20											
l	Heamlock	36	S 6 W	34											
l	Elm	18	S 11 E	9											
m	Walnut	3	N 25 E	36											
m	Locust	10	S 47 E	14											
m	Bottomwood	9	S 70 W	28											
n	Jack. Oak	10	S 68 E	32											
n	Maple	16	N 86 W	24											
n	W. Oak	38	N 70 W	4											
n	Hickory	13	S 69 E	71											
n	Walnut	5	S 39 W	33											
n	Red. bud	8	N 57 E	18											
o	Hickory	14	N 60 E	16											
o	Box Elder	11	S 12 W	43											
p	Post in prairie														
p	Post in prairie														
q	Post in prairie														
q	W. Walnut	8	N 25 W	3											
r	Elm	14	S 36 E	13											
r	Hickory	3	N 9 E	9											
r	do	9	S 22 W	19											
s	Post														
s	W. Oak	30	S 36 E	34											
s	do	12	N 34 E	37											
s	W. Oak	10	N 79 E	61											
t	do	23	S 25 W	42											
t	Wich	10	S 45 E	16											
t	Spruce	25	N 22 E	45											
u	Elm	10	N 37 E	49											
u															
v	Hickory	10	N 12 E	25											
v	W. Oak	30	S 8 E	66											
w	Hickory	12	N 38 E	18											
w	W. Oak	20	S 20 E	74											
x	W. Oak	24	S 54 E	00											
x	do	20	S 2 E	67											
y	W. Oak	15	N 33 E	30											
y	do	20	S 17 E	34											

HQ

Township N. 10 N., Range N. 11 W. 2^d Mer. 5

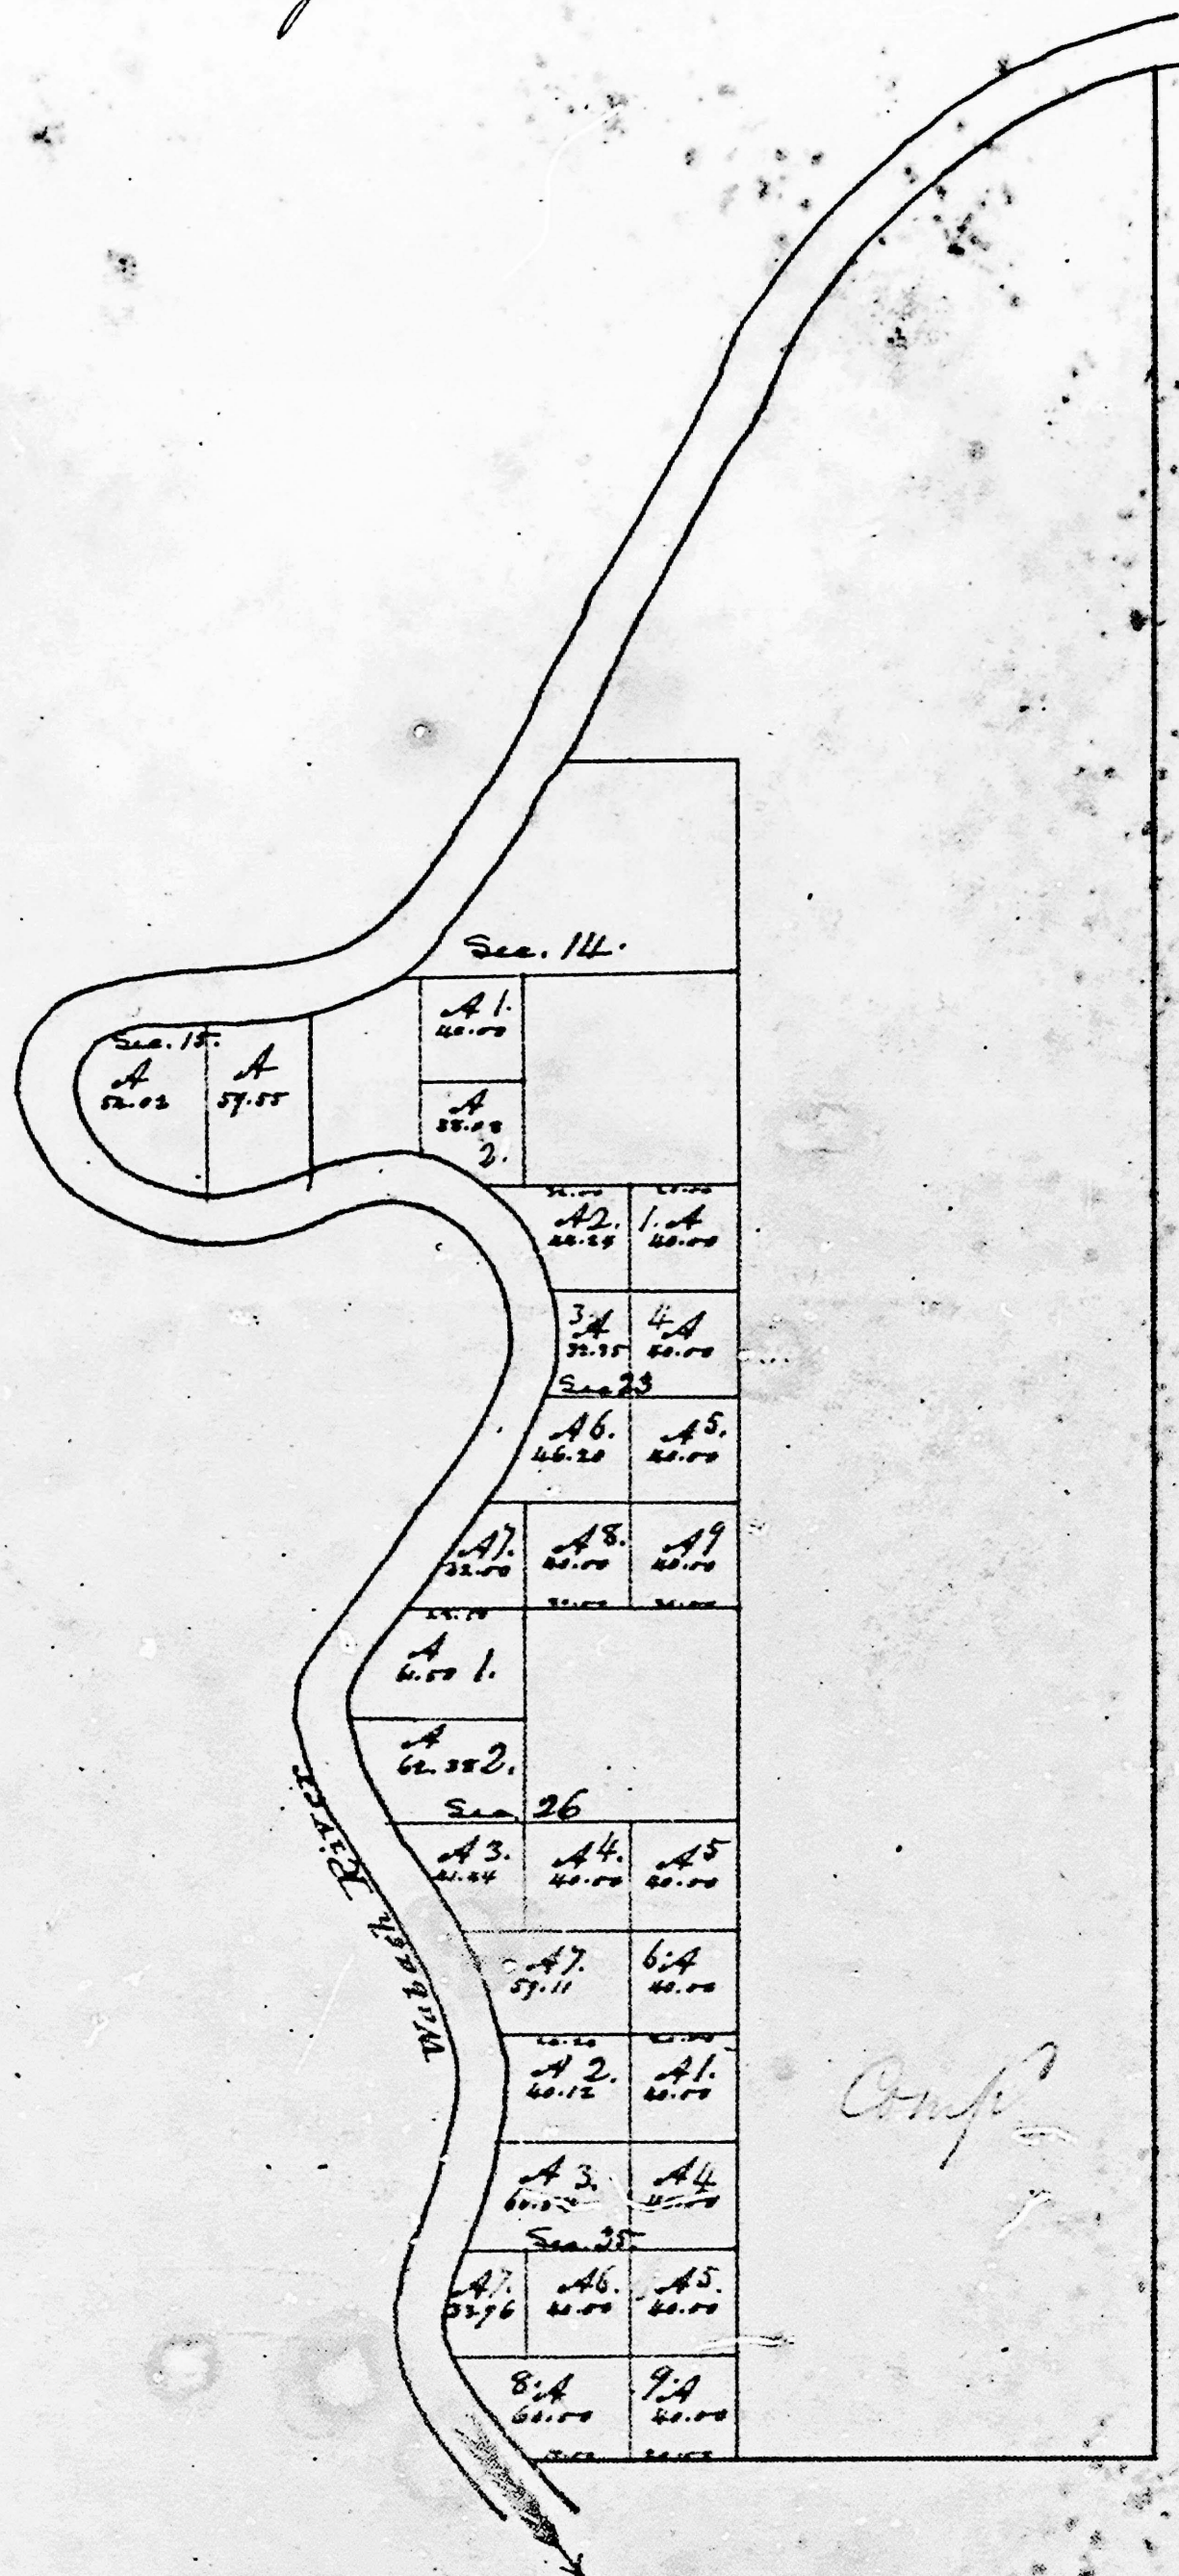


ind. L. 1/2 sec 6 p. 4 d. c.

The foregoing subdivisions of fractional sections are truly
 Copied from the Original plat in this Office.
 Surveyor General's Office
 Cincinnati March 12th 1834

M. T. Williams
 Sur. Genl.

TION, R11W
[Indiana]

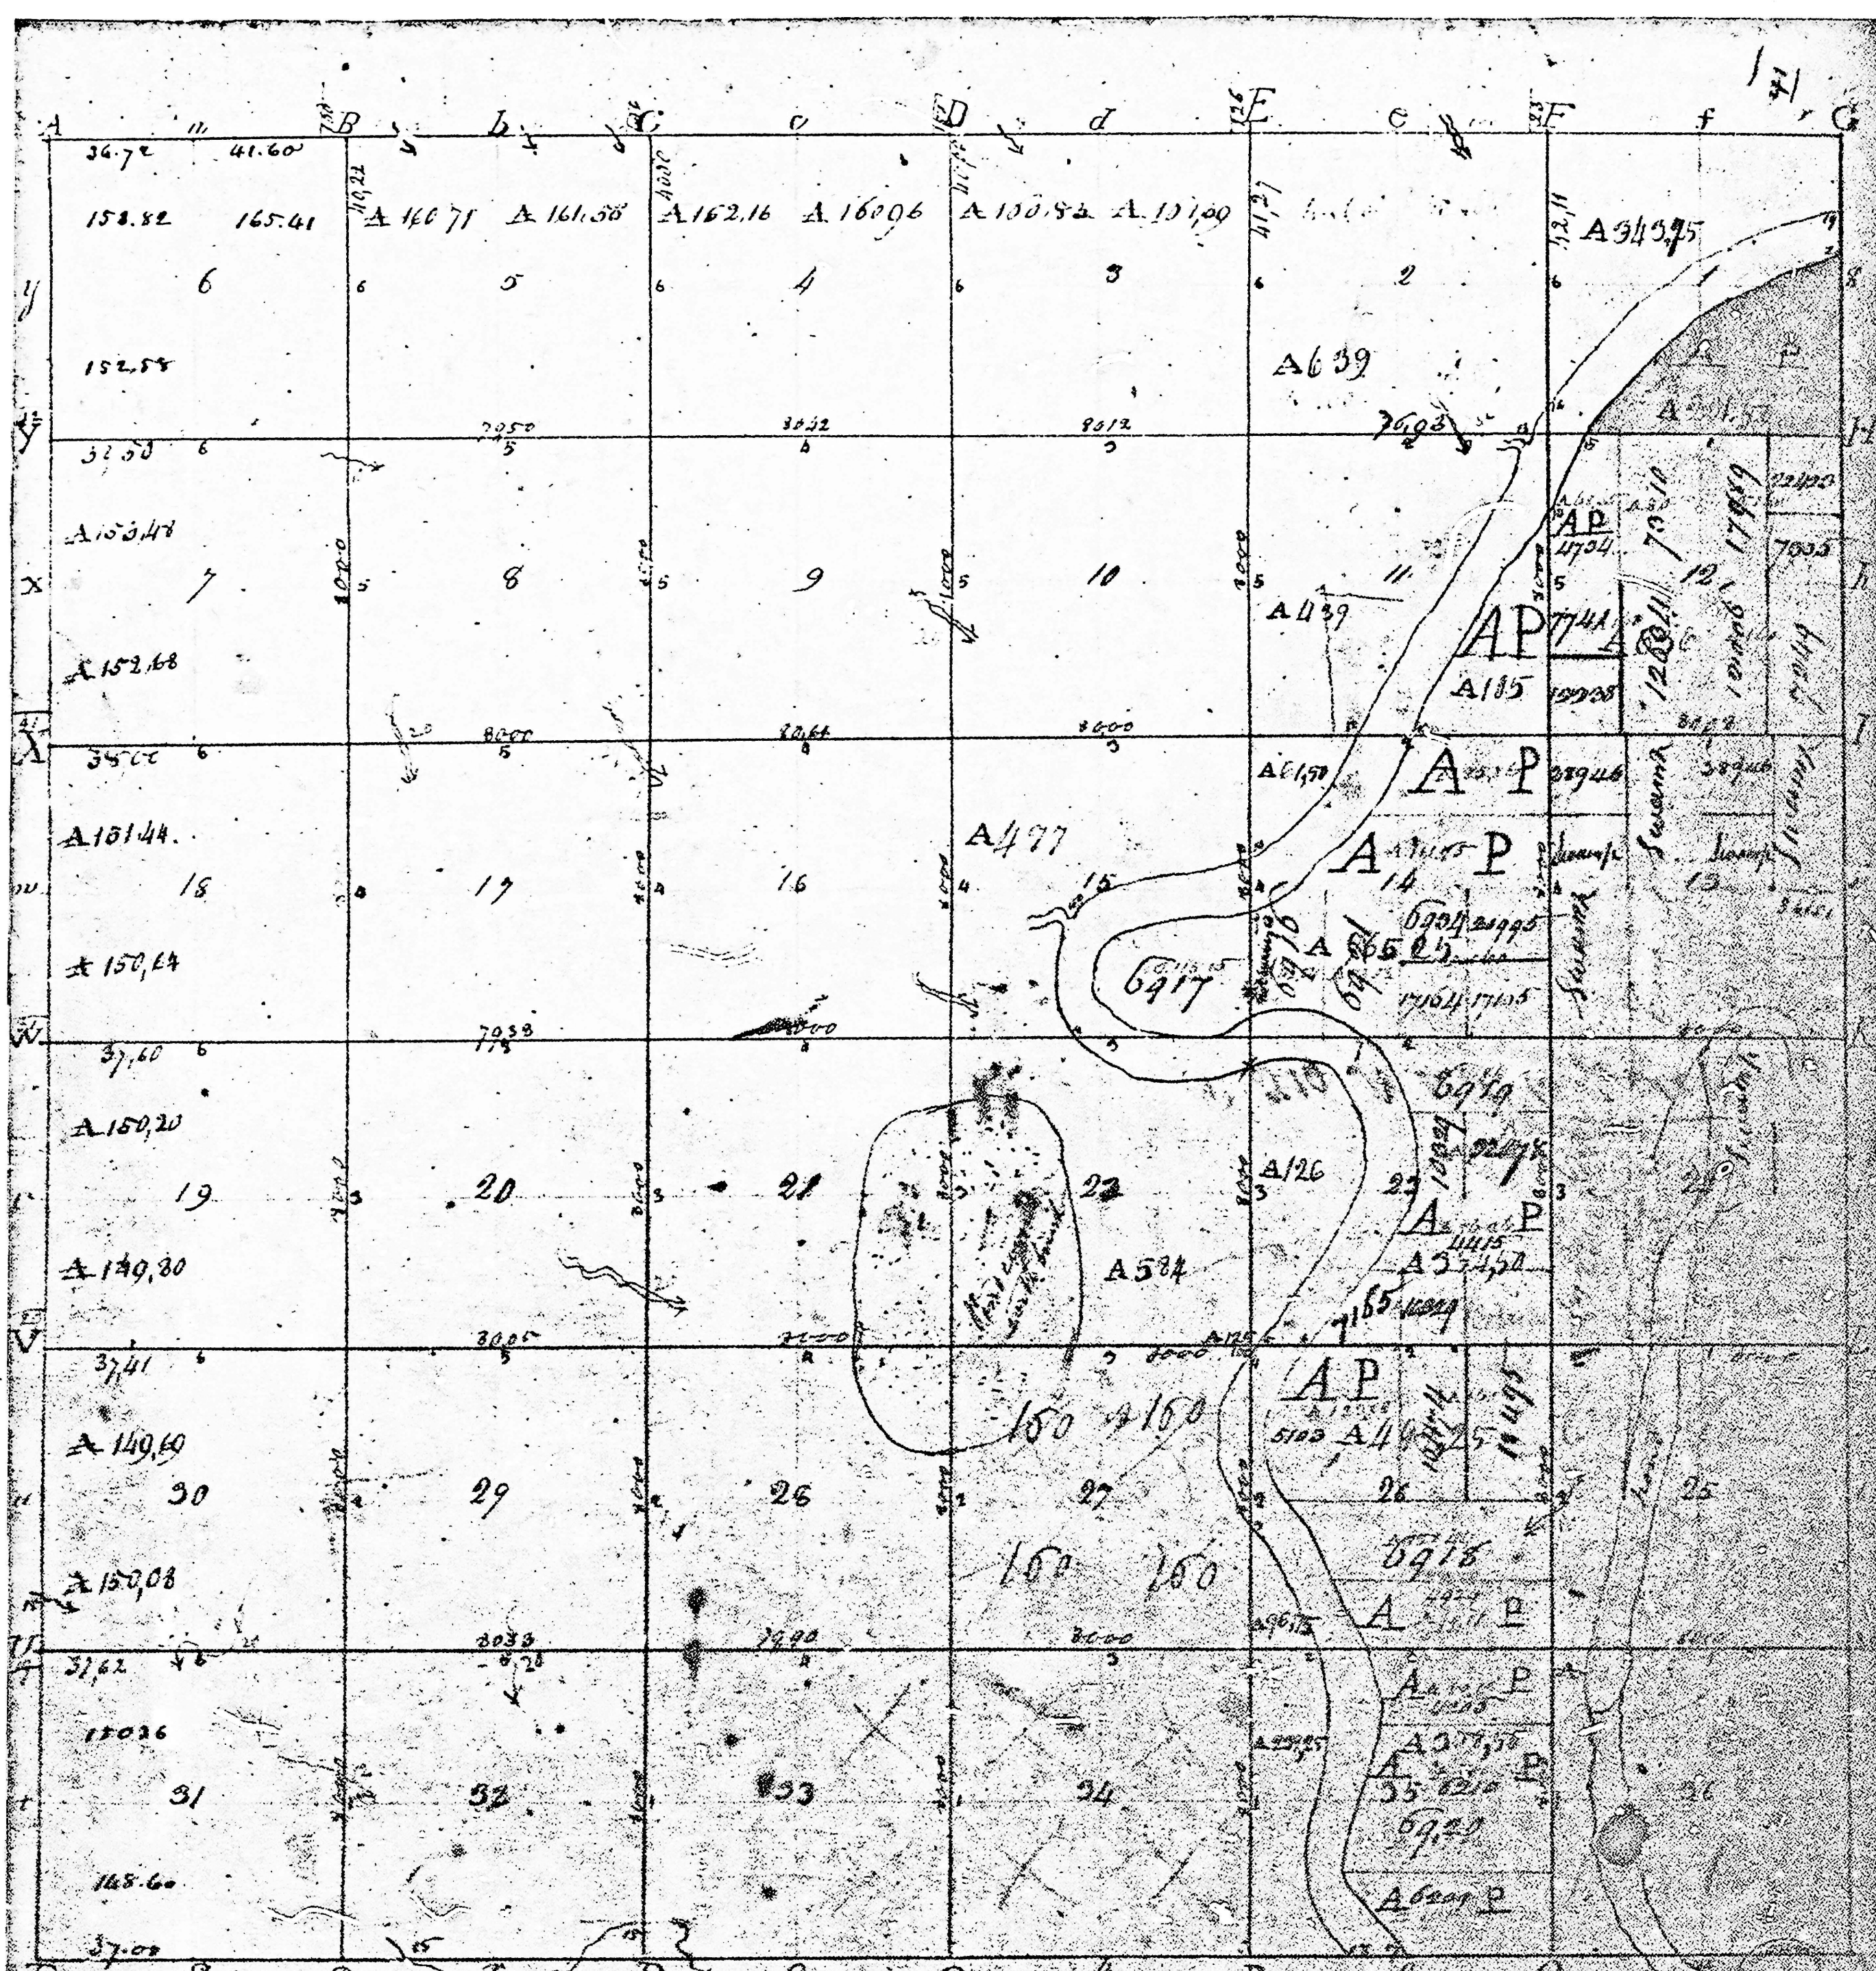

Survey of R. 11th Range, 11th P. 11th R. 11th Meridian
 Pursuant to a contract with and instructions from J. H. Cox, Secy. Survey General of United States
 The 19th Day of June 1815 Admeas. laid out and Surveyed the above described Township. It is observed
 that it held such marks and bounds both natural and artificial as are represented on said plat and plan
 in the above Notes. Made thereof and returned with the plat to the Survey General of the U.S.
 this 23rd Day of October 1815
 Arthur H. H. H. H.